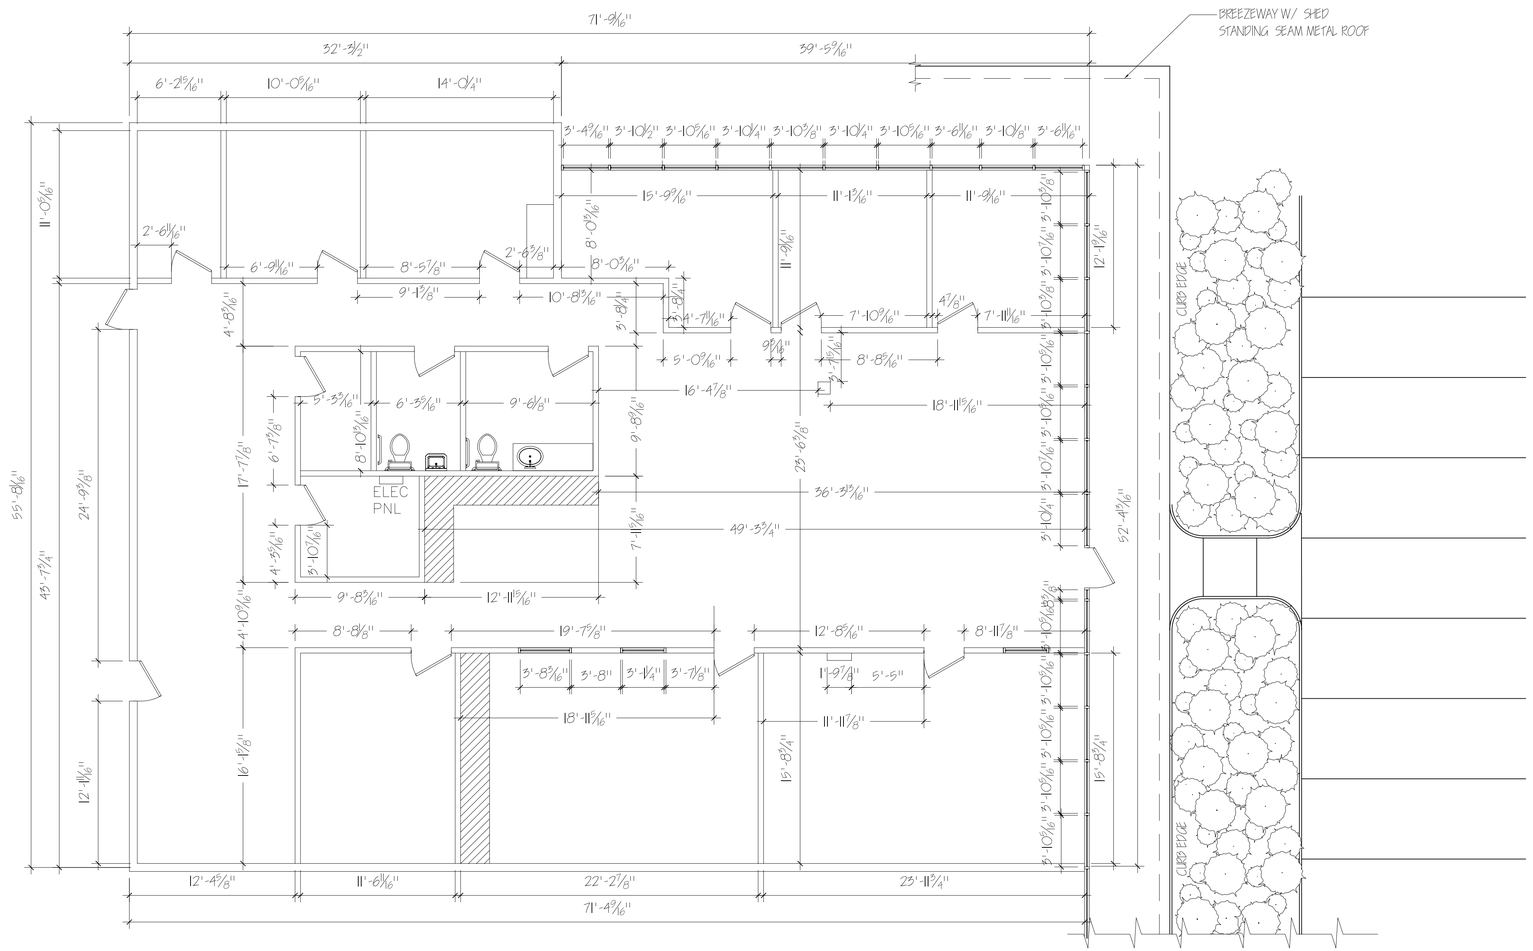

NOTES:
1) ALL DOORS 3'-0" UNLESS OTHER WISE NOTED.
2) TYPICAL INTERIOR WALL THICKNESS 4-7/8" BUT NOT EXCLUSIVE.
3) DIMENSIONS ARE FOR INTERIOR REFERENCE ONLY, AND DO NOT REFLECT TOTAL SUITE SQUARE FOOTAGE.
4) ELECTRIC PANEL:
   CAT# G4242ML300CW-2
   200 AMP MAX
   208Y/120 VOLT AC 3 PHASE 4 WIRE
   120/240 VOLTS AC 3 PHASE 4 WIRE

EXISTING FLOOR PLAN:
SCALE: 3/16" = 1'

MALON D MIMMS CO
85-A MILL ST.
ROSWELL, GA 30075
770-518-1100

1050 NORTHFIELD COURT
SUITE 400
ROSWELL, GA 30076

SPACE PLAN

DRAWN
RENAT ARCH DESIGN
CHECKED
DATE
11/24/2006
SCALE
AS SHOWN
JOB NO.
MIMM54754
SHEET
A-1
1 OF 1 SHEETS