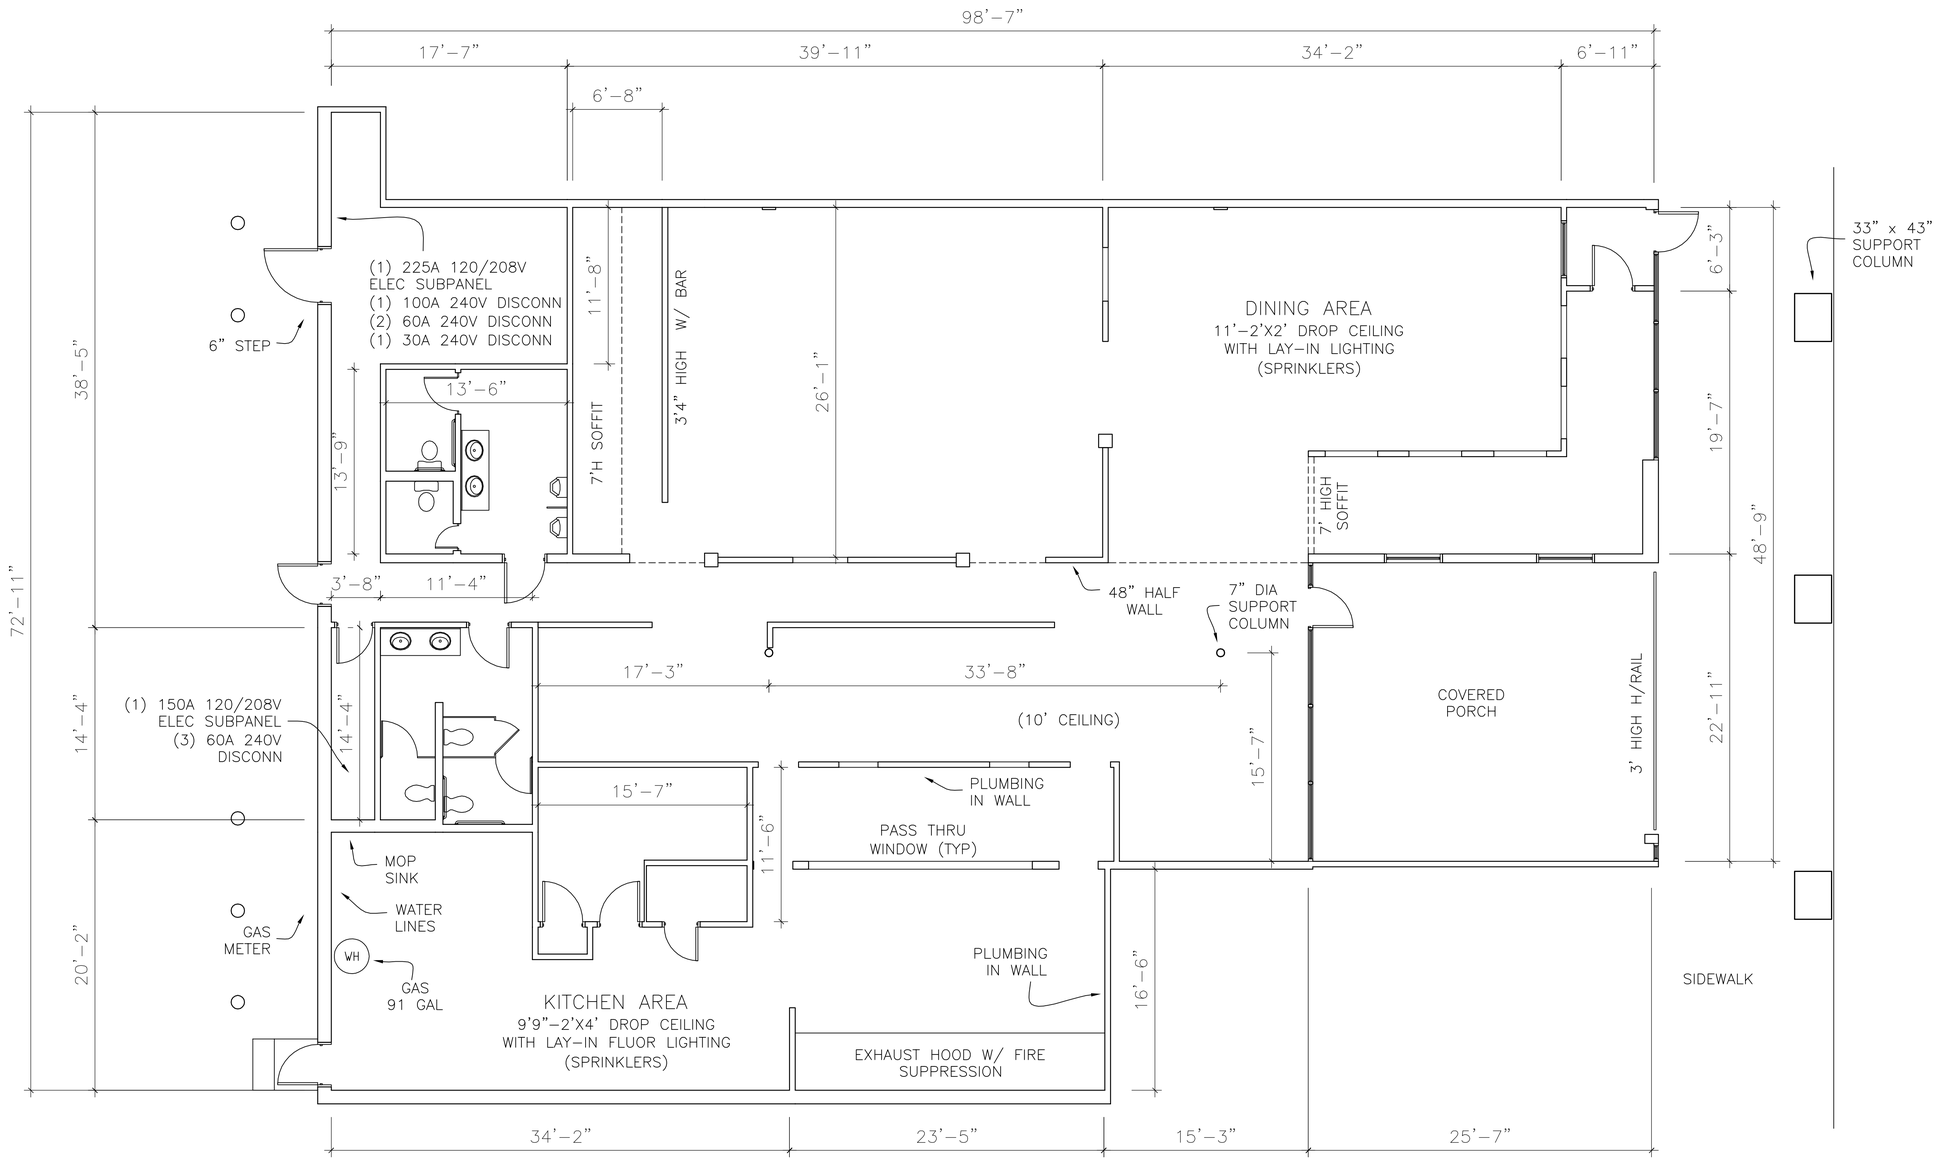

EXISTING FLOOR PLAN:
SCALE: 3/16" = 1'

NOTE: DIMENSIONS ARE FOR INTERIOR REFERENCE ONLY,
AND DO NOT REFLECT TOTAL SUITE SQUARE FOOTAGE.

MALON D MIMMS CO
85-A MILL ST.
ROSWELL, GA 30075
770-518-1100

CUMMING 400 SHOP CTR
SUITES 203B & 204A
480 ATLANTA HWY
CUMMING, GA 30040

SPACE PLAN

DRAWN	RONINDESIGNGROUP
CHECKED	
DATE	4/20/2006
SCALE	AS SHOWN
JOB NO.	MIMMS4694
SHEET	A-1
1 OF	SHEETS 1